NOTES:

- EXCAVATION UP TO ROCK BED LEVEL
- CULVERT FLOOR LEVELS TO BE DETERMINED
- TRANSITION FROM PAVING BLOCK SURFACE TO CONCRETE SURFACE TO BE DETERMINED

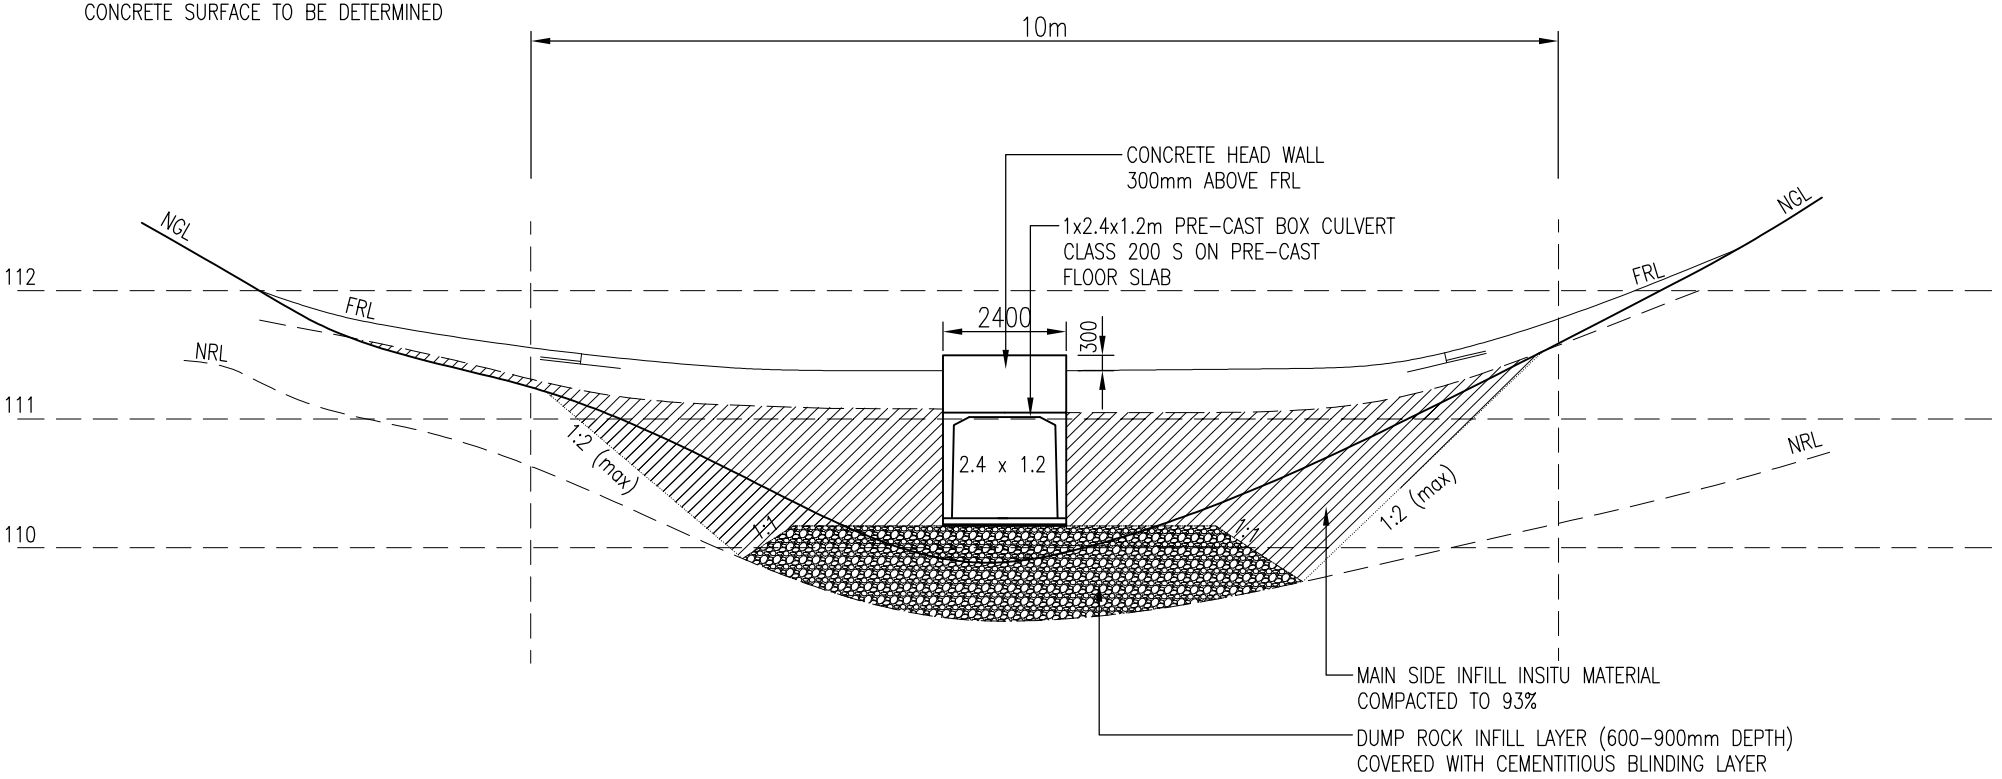

TYPICAL DETAIL OF CULVERT CONSTRUCTION AT STREAM CROSSING

1:150

LEGEND:

NGL – NATURAL GROUND LEVEL
NRL – NATURAL ROCK LEVEL (ESTIMATED)
FRL – FINAL ROAD LEVEL
TP – TEST PIT

NO.	DRAWN	REVISION	DATE
1	--	PRELIMINARY	21/08/2012

DESIGNED: SS
CHECKED: SS
DRAWN: TN

AFRI-COAST ENGINEERS
© Afri-Coast Engineers SA (Pty) Ltd – 2004
Cnr. Rose/Havelock Street
Central, Port Elizabeth, 6001
PO Box 5104
Walmer,6065
Tel: +27 (41) 505-8000
Fax: +27 (41) 585-3437
info@afri-coast.co.za

PROJECT DIRECTOR: DM
PROJECT MANAGER: SS

SEELAND COMMUNITY WIND FARM PROPOSED TYPICAL STREAM CROSSING

STATUS: PRELIMINARY
SCALE: 1:150
DRAWING No: P9138-D01
REVISION: 0