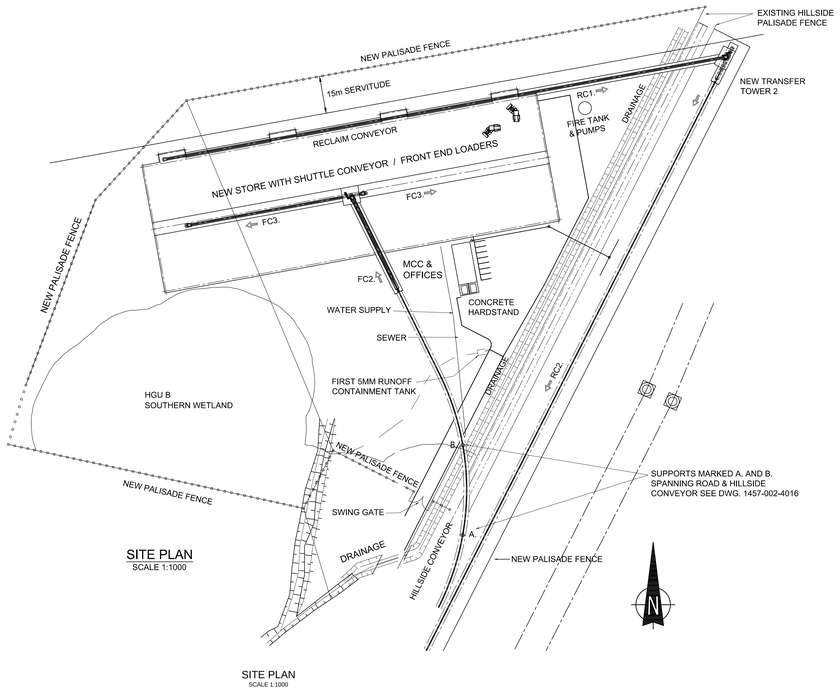

SITE PLAN
SCALE 1:1000

SITE PLAN
SCALE 1:1000

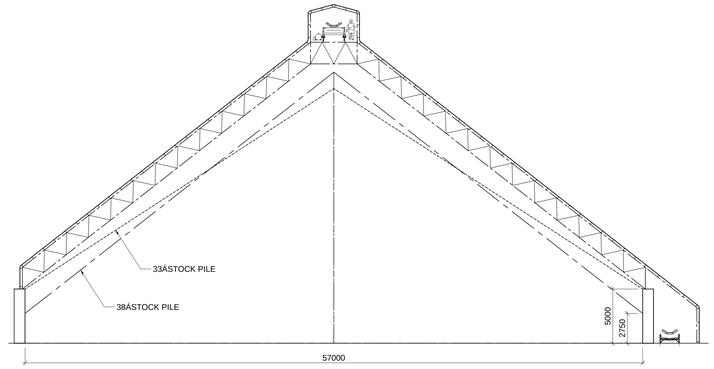

SECTION THRU STOCK PILE
SCALE 1:200

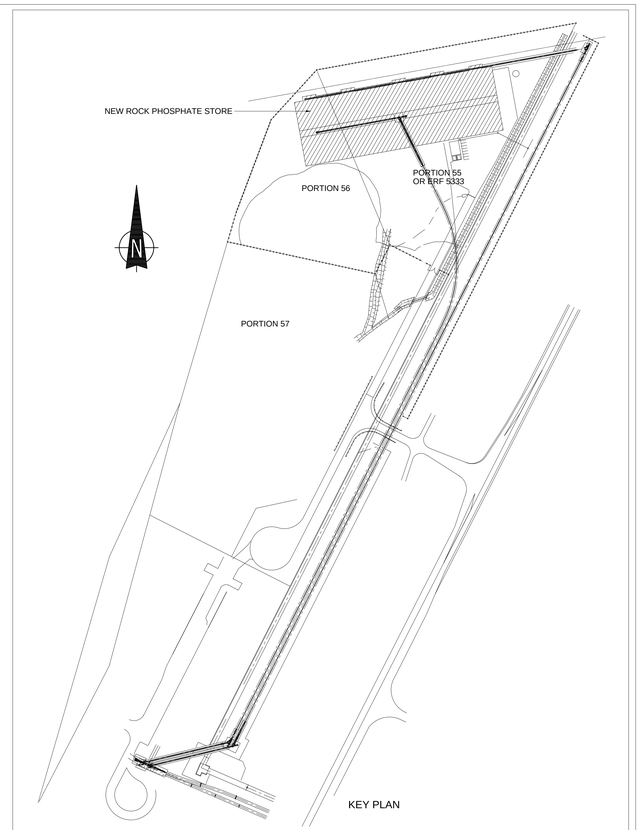

KEY PLAN

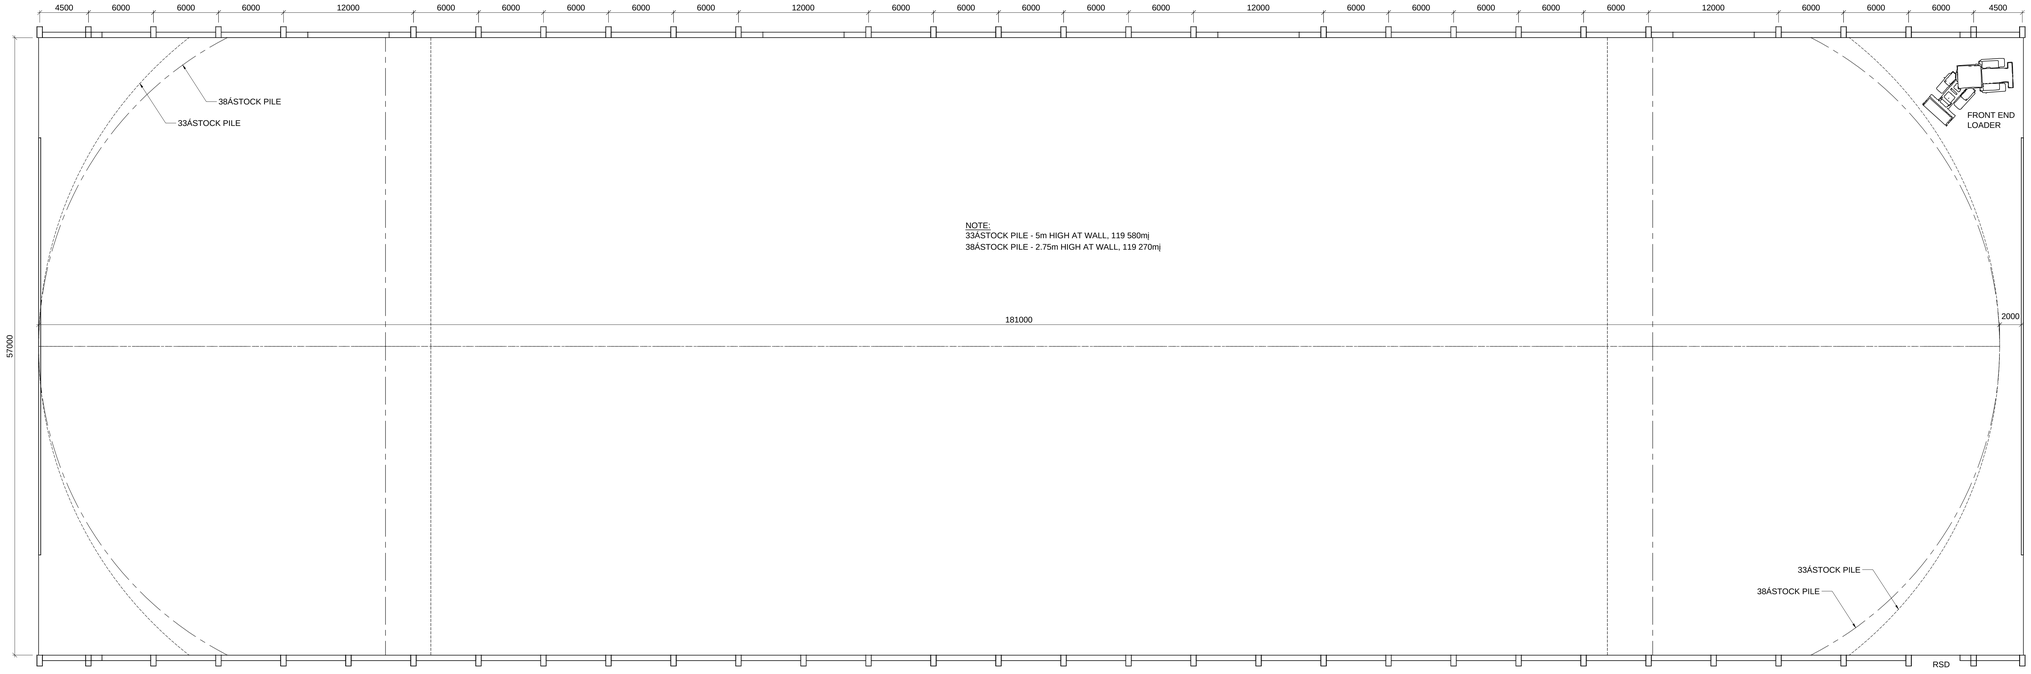

STOCK PILE LAYOUT
SCALE 1:200

REV	REVISIONS	BY	CHK	ENG
2	ISSUED FOR INTERNAL APPROVAL	G.N.G.	T.T.	
01	ISSUED FOR CLIENT COMMENT	G.N.G.	T.T.	
1	ISSUED FOR INTERNAL APPROVAL	G.N.G.	T.T.	

REFERENCE DRAWINGS | DWG No.

ALL DIMENSIONS ARE IN mm
UNLESS OTHERWISE NOTED

IF IN DOUBT ASK.
DO NOT SCALE
FROM THE DRAWING

APPROVAL	NAME	SIGNATURE	DATE
PROJECT MANAGER			
PLANT MANAGER			
ENGINEER			
ENGINEERING MAN			
PR. ENGINEER			
REGISTRATION No			

COPYRIGHT: THIS DRAWING IS THE PROPERTY OF FOSKOR PTY LTD. THIS PRINT SHALL NOT BE COPIED OR USED WHOLY OR IN PART WITHOUT PRIOR CONSENT OF THE COMPANY

BOSCH PROJECTS
GLOBAL ENGINEERING SOLUTIONS
1 HOLWOOD PARK
5 CANEGATE ROAD
LA LUCIA RIDGE OFFICE ESTATE
DURBAN, SOUTH AFRICA, 4320
TEL: +27 (0)31 535 6000
FAX: +27 (0)31 535 6010
e-mail: mail@boschprojects.co.za
website: www.boschprojects.co.za

COPYRIGHT AND USE OF THIS DRAWING IS RESERVED BY BOSCH PROJECTS

DESIGNED	D.B.	DRAWN	G.N.G.
CHECKED	T.T.	PROCESS ENGINEER	N/A
CIVIL ENGINEER	B.G.	STRUCTURAL ENGINEER	T.T
INSTRUMENT ENGINEER	A.P.	ELECTRICAL ENGINEER	N.H.
MECHANICAL ENGINEER	D.B	CO-ORDINATION ENGINEER	N/A

APPROVED R.E PROJECT MANAGER | K.N DRAWING OFFICE MANAGER

FOSKOR

FOSKOR LTD - RICHARDS BAY
P.O.BOX 208
RICHARDS BAY
3900
TEL: (035) 9023111

SCALE	1: 250
DRAWN BY	G.N.G.
DATE	18/05/2012
DESIGNED BY	T.T.
DATE	
CHECKED BY	T.T.
DATE	
REQUEST No	

PLANT | DISCIPLINE

FOSKOR
NEW ROCK PHOSPHATE STORE
STOCK PILE LAYOUT

VENDOR DWG No. 1457-002-2000 SHEET OF

FOSKOR DRAWING No. REV 2