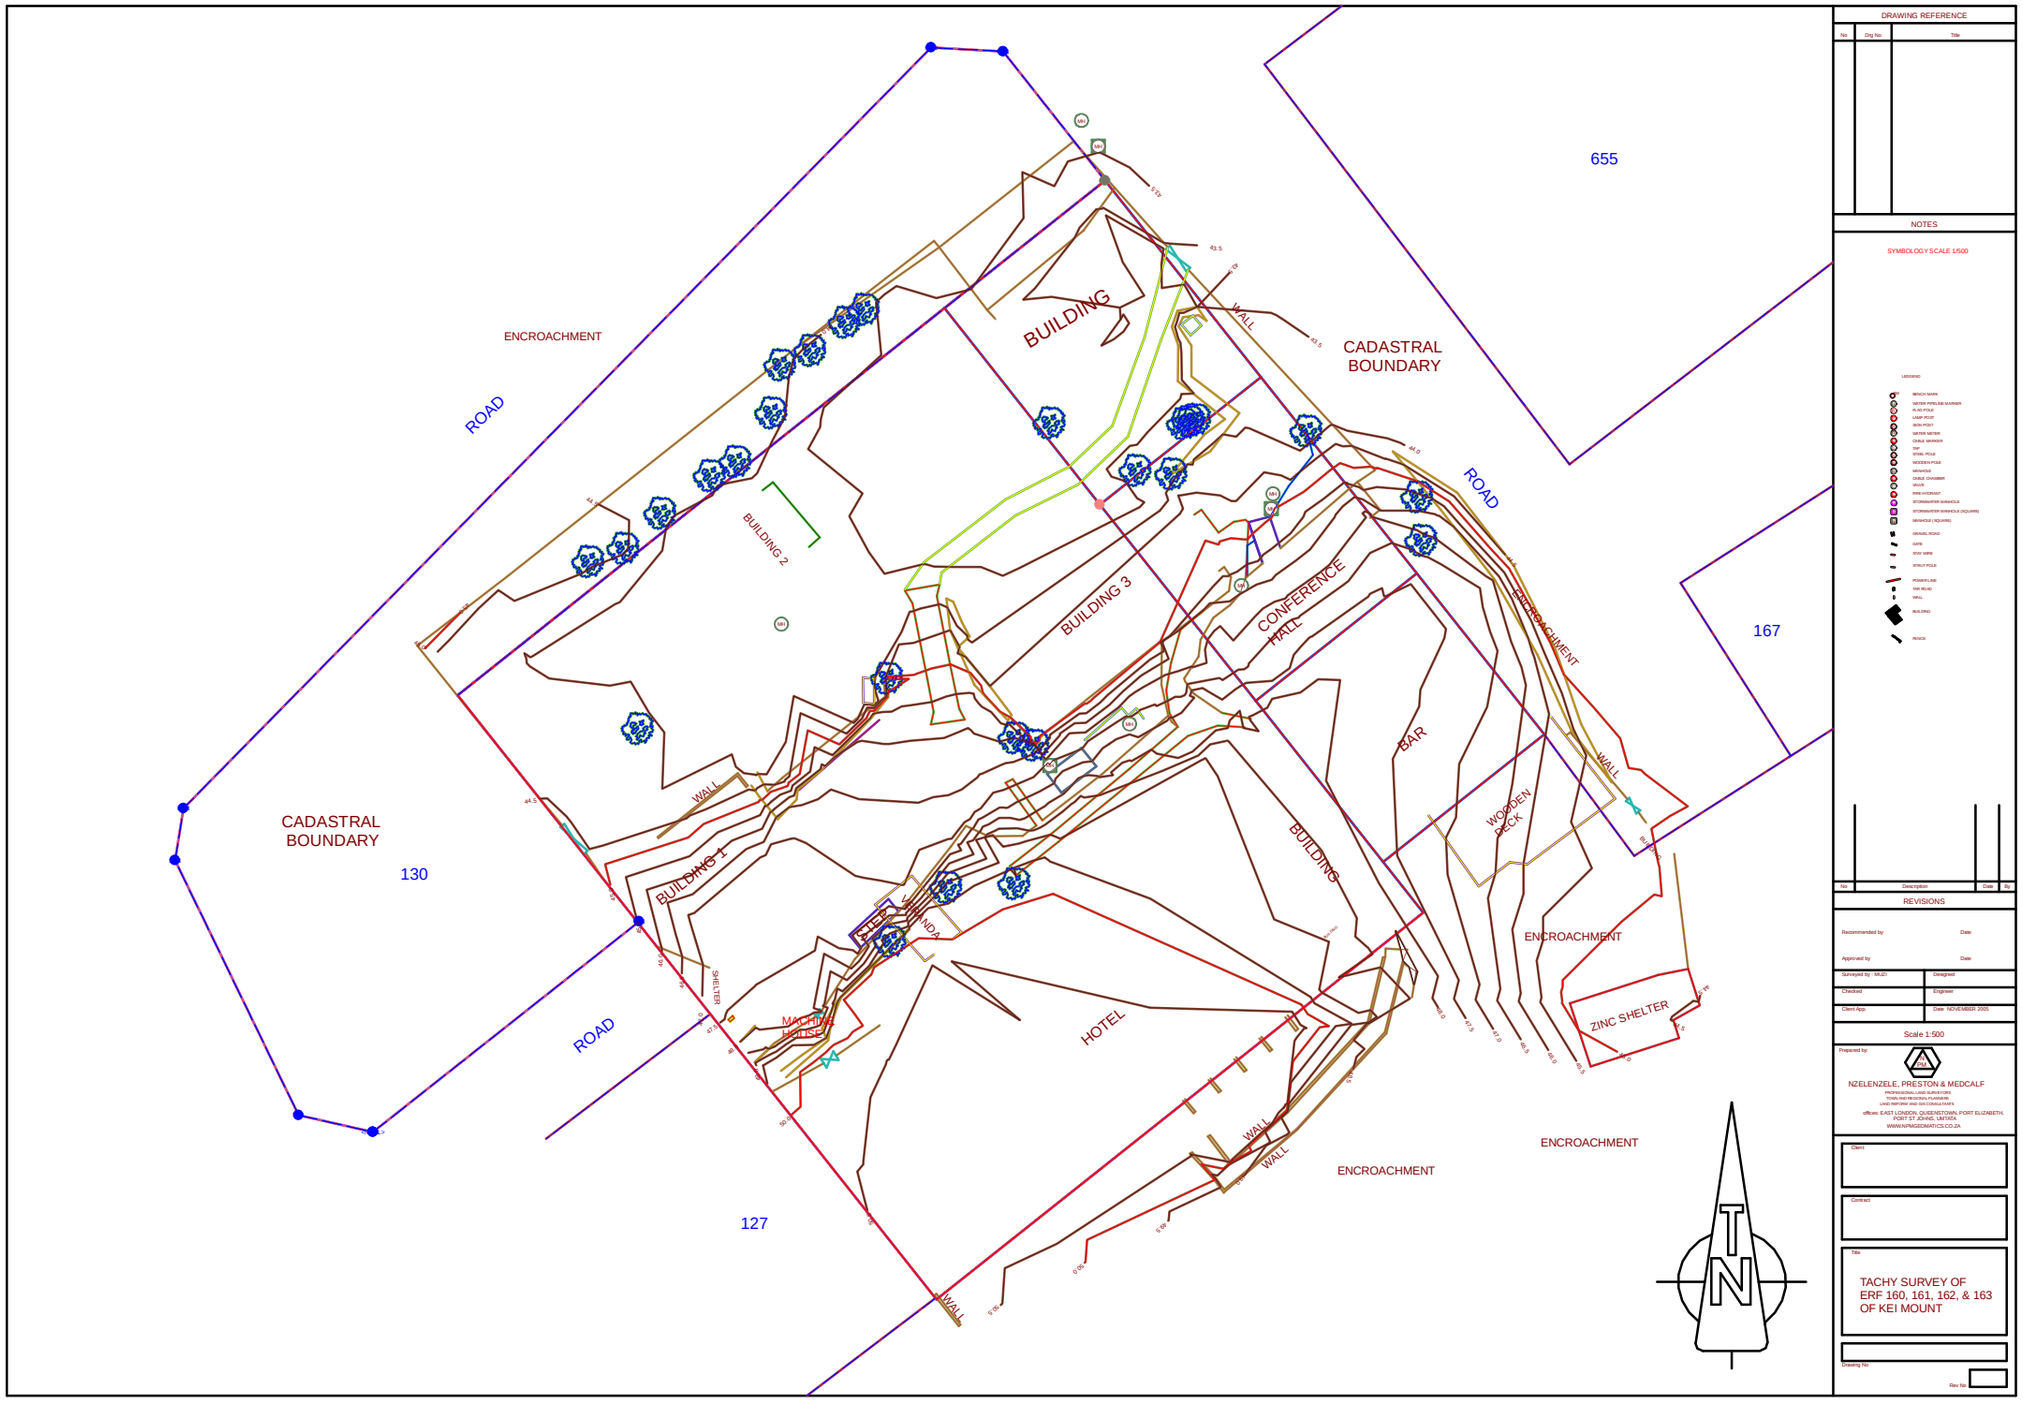

DRAWING REFERENCE

No	Drg No	Title

NOTES

SYMBOLOGY SCALE 1/500

LEGEND

BENCH MARK
WATER PIPELINE MARKER
FLAG POLE
LAMP POST
SIGN POST
WATER METER
CABLE MARKER
TAP
STEEL POLE
WOODEN POLE
MANHOLE
CABLE CHAMBER
VALVE
FIRE HYDRANT
STORMWATER MANHOLE
STORMWATER MANHOLE (SQUARE)
MANHOLE (SQUARE)
GRAVEL ROAD
GATE
STAY WIRE
STRUT POLE
POWERLINE
TAR ROAD
WALL
BUILDING
FENCE

No	Description	Date	By

REVISIONS

Recommended by: Date

Approved by: Date

Surveyed by: MLZI	Designed
Checked	Engineer
Client App	Date: NOVEMBER 2020

Scale 1:500

Prepared by:

NZELENZELE, PRESTON & MEDCALF
PROFESSIONAL LAND SURVEYORS
TOWN AND REGIONAL PLANNERS
LAND INSPIRE AND GIS CONSULTANTS
offices: EAST LONDON, QUEENSTOWN, PORT ELIZABETH, PORT ST JOHNS, UMTATA
WWW.NPMGEOMATICS.CO.ZA

Client:

Contract:

Title:

TACHY SURVEY OF ERF 160, 161, 162, & 163 OF KEI MOUNT

Drawing No:

Rev No: