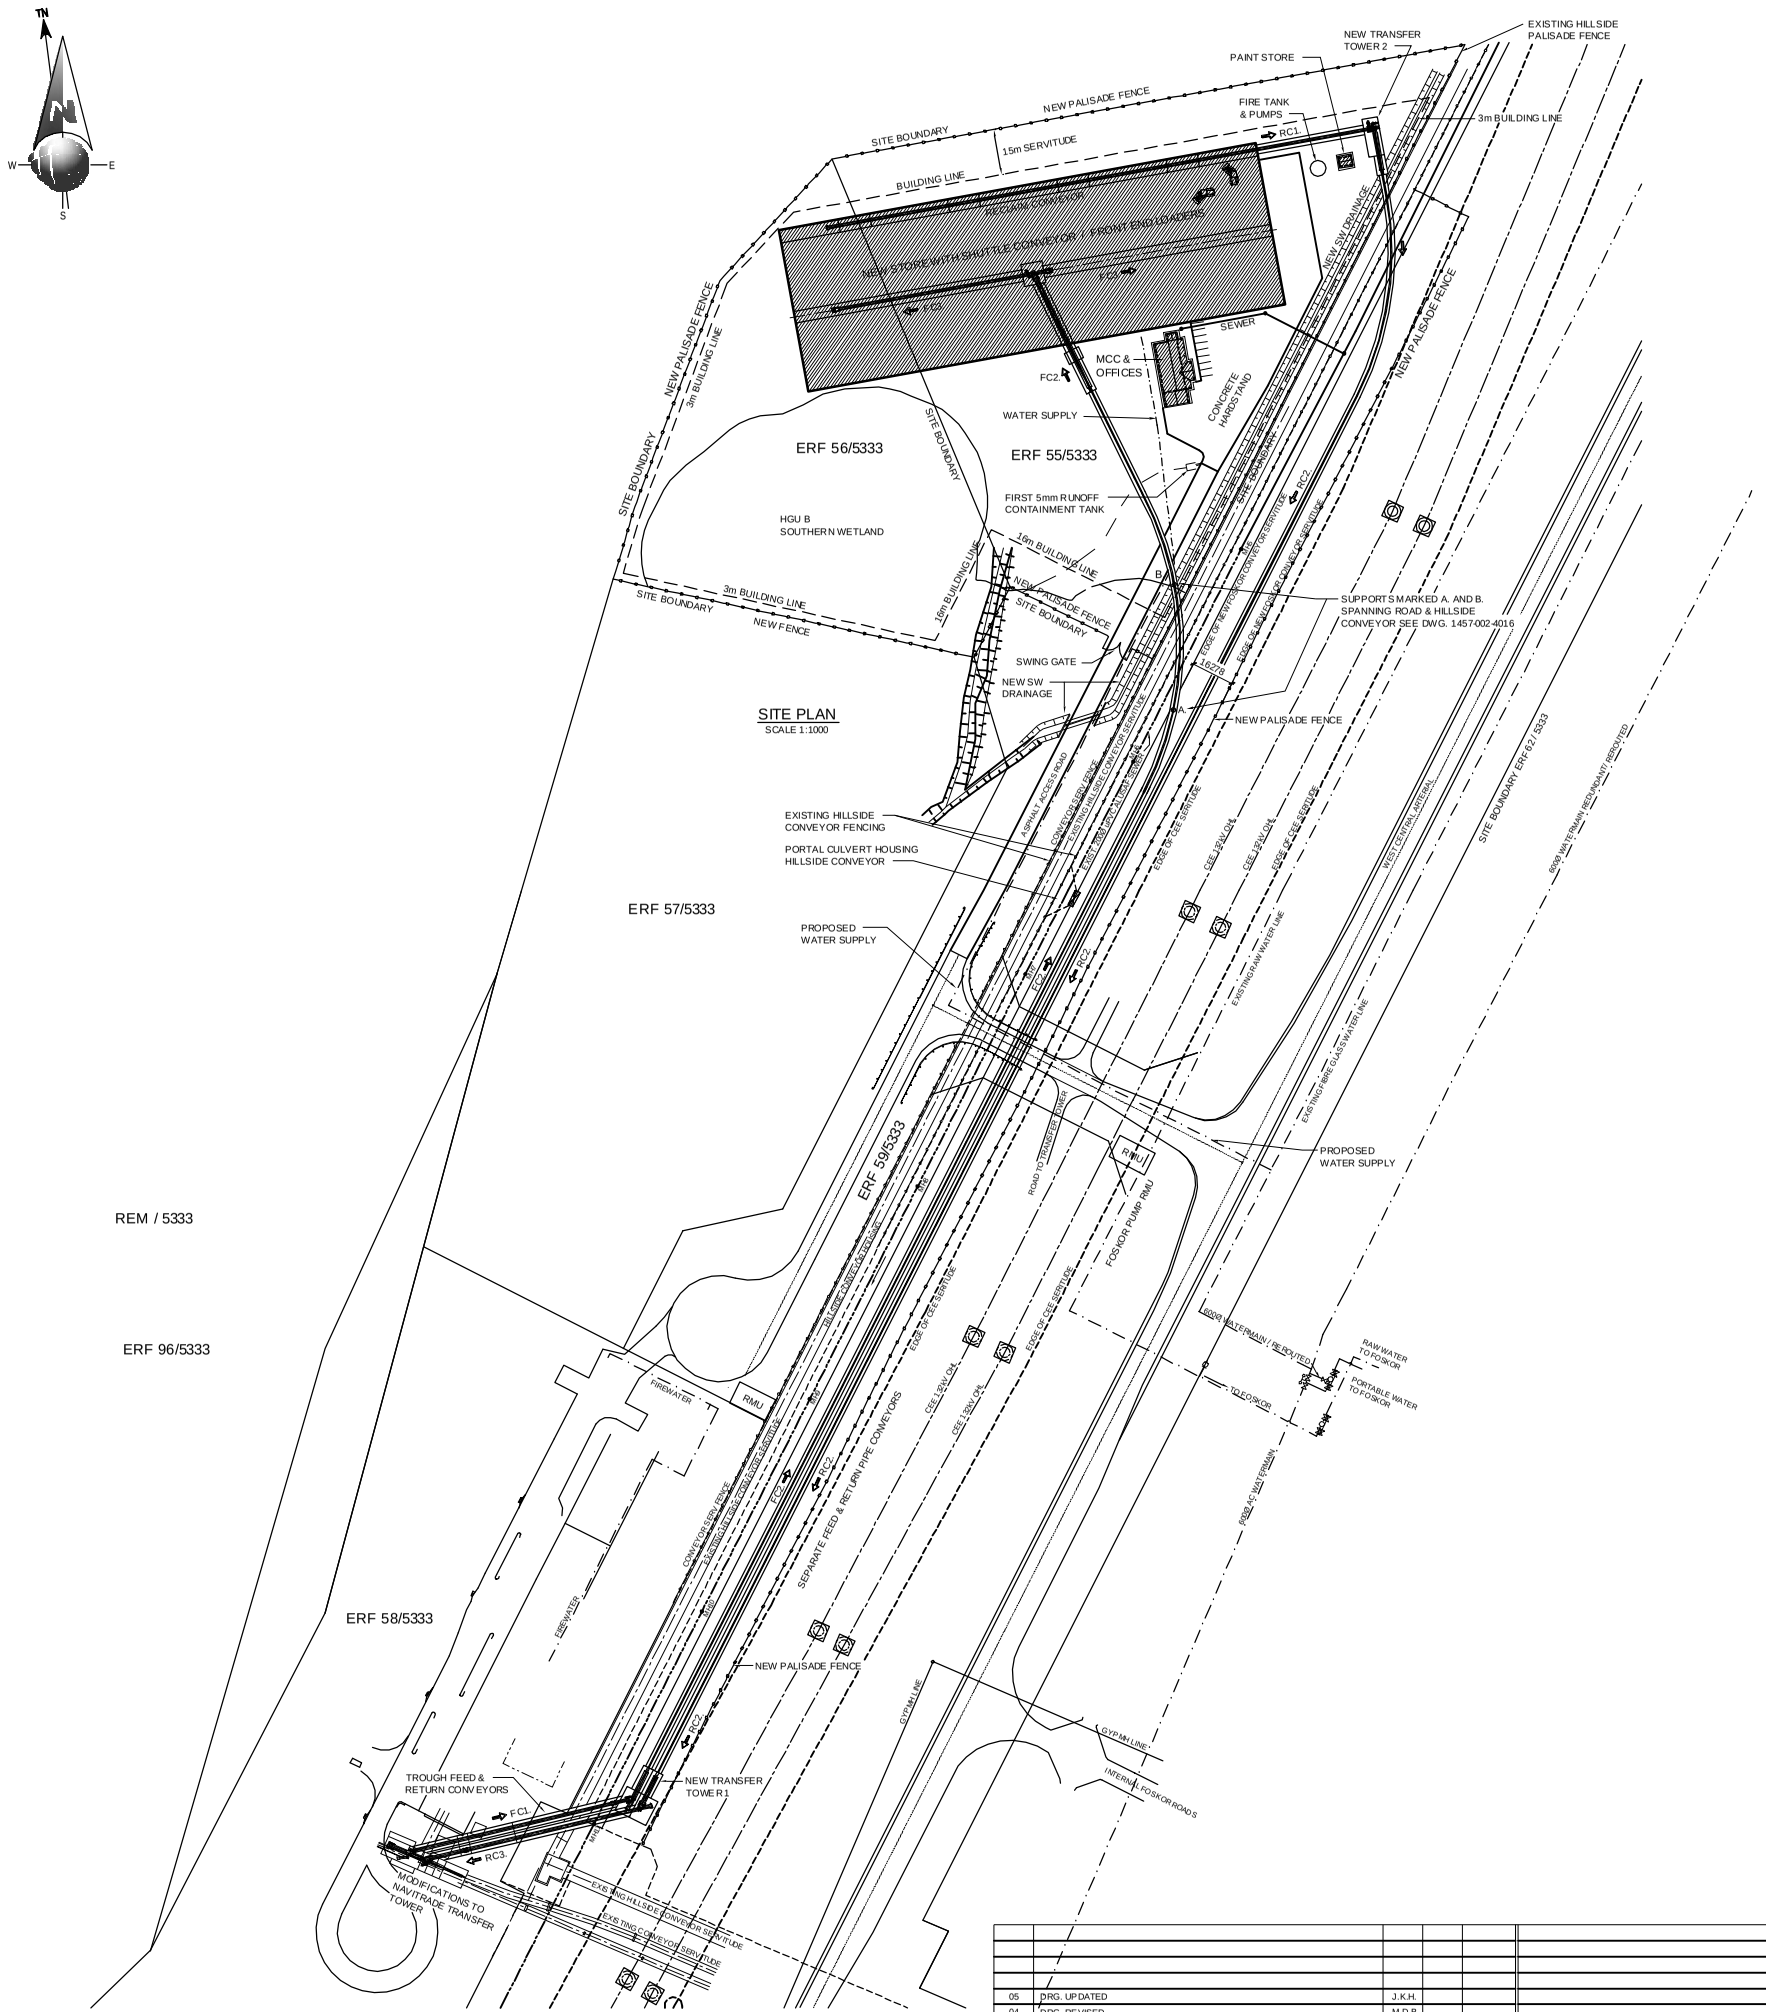

REV	REVISIONS	BY	CHK	ENG	REFERENCE DRAWINGS	DWG No.
05	DRG. UPDATED	J.K.H.				
04	DRG. REVISED	M.D.B.				
03	ISSUED FOR INFORMATION	L.R.				
02	REVISED AND ISSUED FOR RFI	L.R.				
01	ISSUED FOR INFORMATION	L.R.				
1	ISSUED FOR INTERNAL APPROVAL	L.R.				

ALL DIMENSIONS ARE IN mm UNLESS OTHERWISE NOTED

IF IN DOUBT ASK. DO NOT SCALE FROM THE DRAWING

APPROVAL	NAME	SIGNATURE	DATE
PROJECT MANAGER			
PLANT MANAGER			
ENGINEER			
ENGINEERING MAN			
PR. ENGINEER			
REGISTRATION No			

COPYRIGHT: THIS DRAWING IS THE PROPERTY OF FOSKOR PTY LTD. THIS PRINT SHALL NOT BE COPIED OR USED WHOLLY OR IN PART WITHOUT PRIOR CONSENT OF THE COMPANY

SCALE	1:1000
DRAWN BY	BOSCH PROJECTS
DATE	15/08/2012
DESIGNED BY	
DATE	
CHECKED BY	
DATE	
REQUEST No	

FOSKOR LTD - RICHARDS BAY
P.BAG X 20
RICHARDS BAY
3900
TEL: (035) 9023111

PLANT | DISCIPLINE

FOSKOR
ROCK PHOSPHATE
NEW ROCK PHOSPHATE STORAGE FACILITY

VENDOR DWG No.	1457-002-4007	SHEET	OF
FOSKOR DRAWING No.		REV	04

BOSCH PROJECTS
GLOBAL ENGINEERING SOLUTIONS
1 HOLWOOD PARK
5 CANEGATE ROAD
LA LUCIA RIDGE OFFICE ESTATE
DURBAN, SOUTH AFRICA 4320
TEL: +27 (0)31 535 6000
FAX: +27 (0)31 5356 6030
e-mail: mail@boschprojects.coza
website: www.boschprojects.coza

COPYRIGHT AND USE OF THIS DRAWING IS RESERVED BY BOSCH PROJECTS

DESIGNED	N/A	DRAWN	L.R
CHECKED	N/A	PROCESS ENGINEER	N/A
CIVIL ENGINEER	B.G.	STRUCTURAL ENGINEER	T.T
INSTRUMENT ENGINEER	A.P.	ELECTRICAL ENGINEER	N.H.
MECHANICAL ENGINEER	D.B	CO-ORDINATION ENGINEER	N/A

APPROVED R.E PROJECT MANAGER K.N DRAWING OFFICE MANAGER