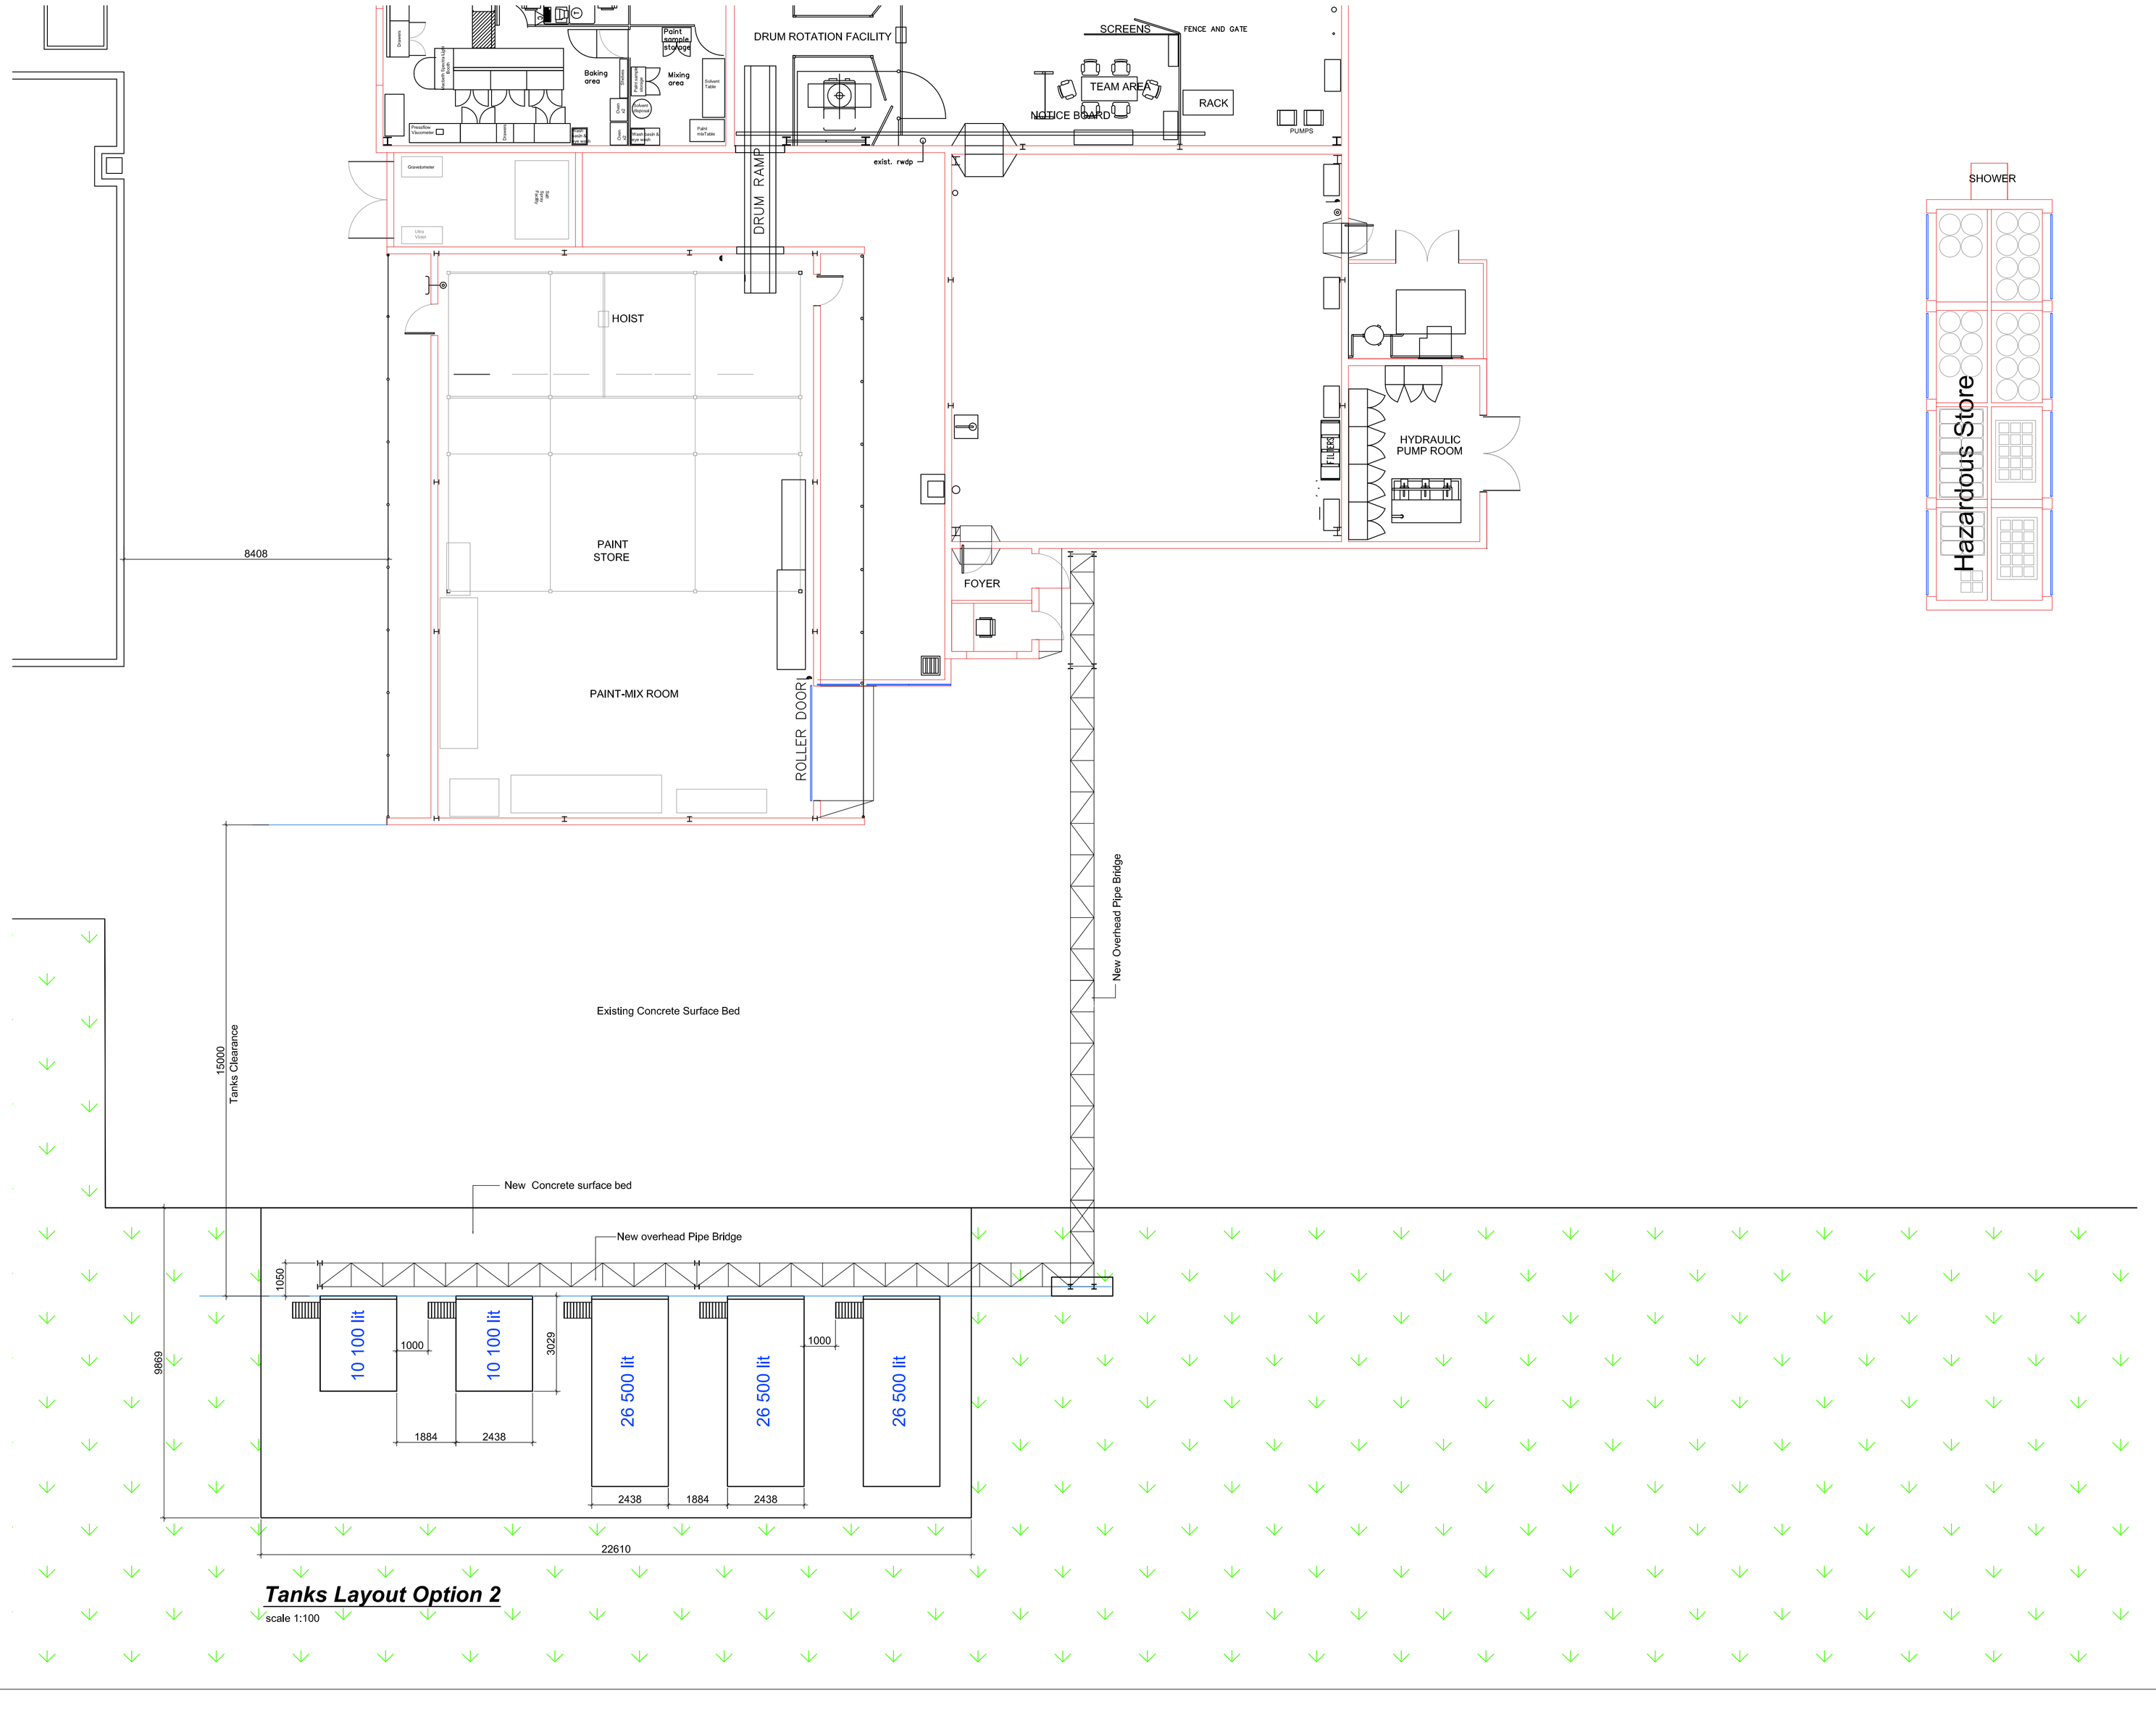

Tanks Layout Option 2

scale 1:100

THIS DRAWING IS THE CONFIDENTIAL PROPERTY OF SIGMA CONSULTING AND MAY NOT BE DISCLOSED TO A THIRD PARTY, COPIED OR REPRODUCED IN WHOLE OR IN PART WITHOUT THE PERMISSION OF SIGMA CONSULTING

GENERAL NOTES

1. Contractor to keep a full set of drawings on site.
2. Contractor is responsible for correct setting out of buildings on site with particular reference to boundaries and building lines.
3. Contractor to verify all levels and dimensions on site.
4. Do not scale, use figured dimensions only.
5. Large scale details to be used where available.
6. This drawing is to be read in conjunction with any relevant architectural, civil, structural or other drawings.
7. Any errors or discrepancies are to be reported immediately for correction before work is undertaken.
8. Contractor is to identify and expose, where relevant, all underground services on site.
9. Construction is to be in accordance with the contract specification, this drawing or relevant SABS 1200 spec.
10. Should the Engineer be required on site, 24 hours notice is required.

PROJECT:

New Thinners Plant Installation

CLIENT:

General Motors SA (Pty) Ltd

ISSUED FOR:

Approval

R	DATE	REVISION	BY	CHKD
A	27.04.15	Issued for Approval	DO	AA

SIGMA CONSULTING
Civil & Structural Engineers

51 4TH Ave
P.O. Box 34808
Newton Park
6055
PORT ELIZABETH

Tel: (041) 364 0574
Fax: (041) 364 0578

DRAWING:

Tanks Layout Option 2

ERF NUMBER/LOCTION: Struandale

SCALE: as shown | DATE: 24 April 2015 | DRAWN: DO

VERIFIED: | APPROVED:

JOB No: S 404/05

DRAWING No: 003 REV. A

C:\Users\Andre\Data\Work in Progress\404.05 GMSA New Thinners Storage Plant\Drawings\001 Site Plan.dwg, 26-04-2015 2:23:57