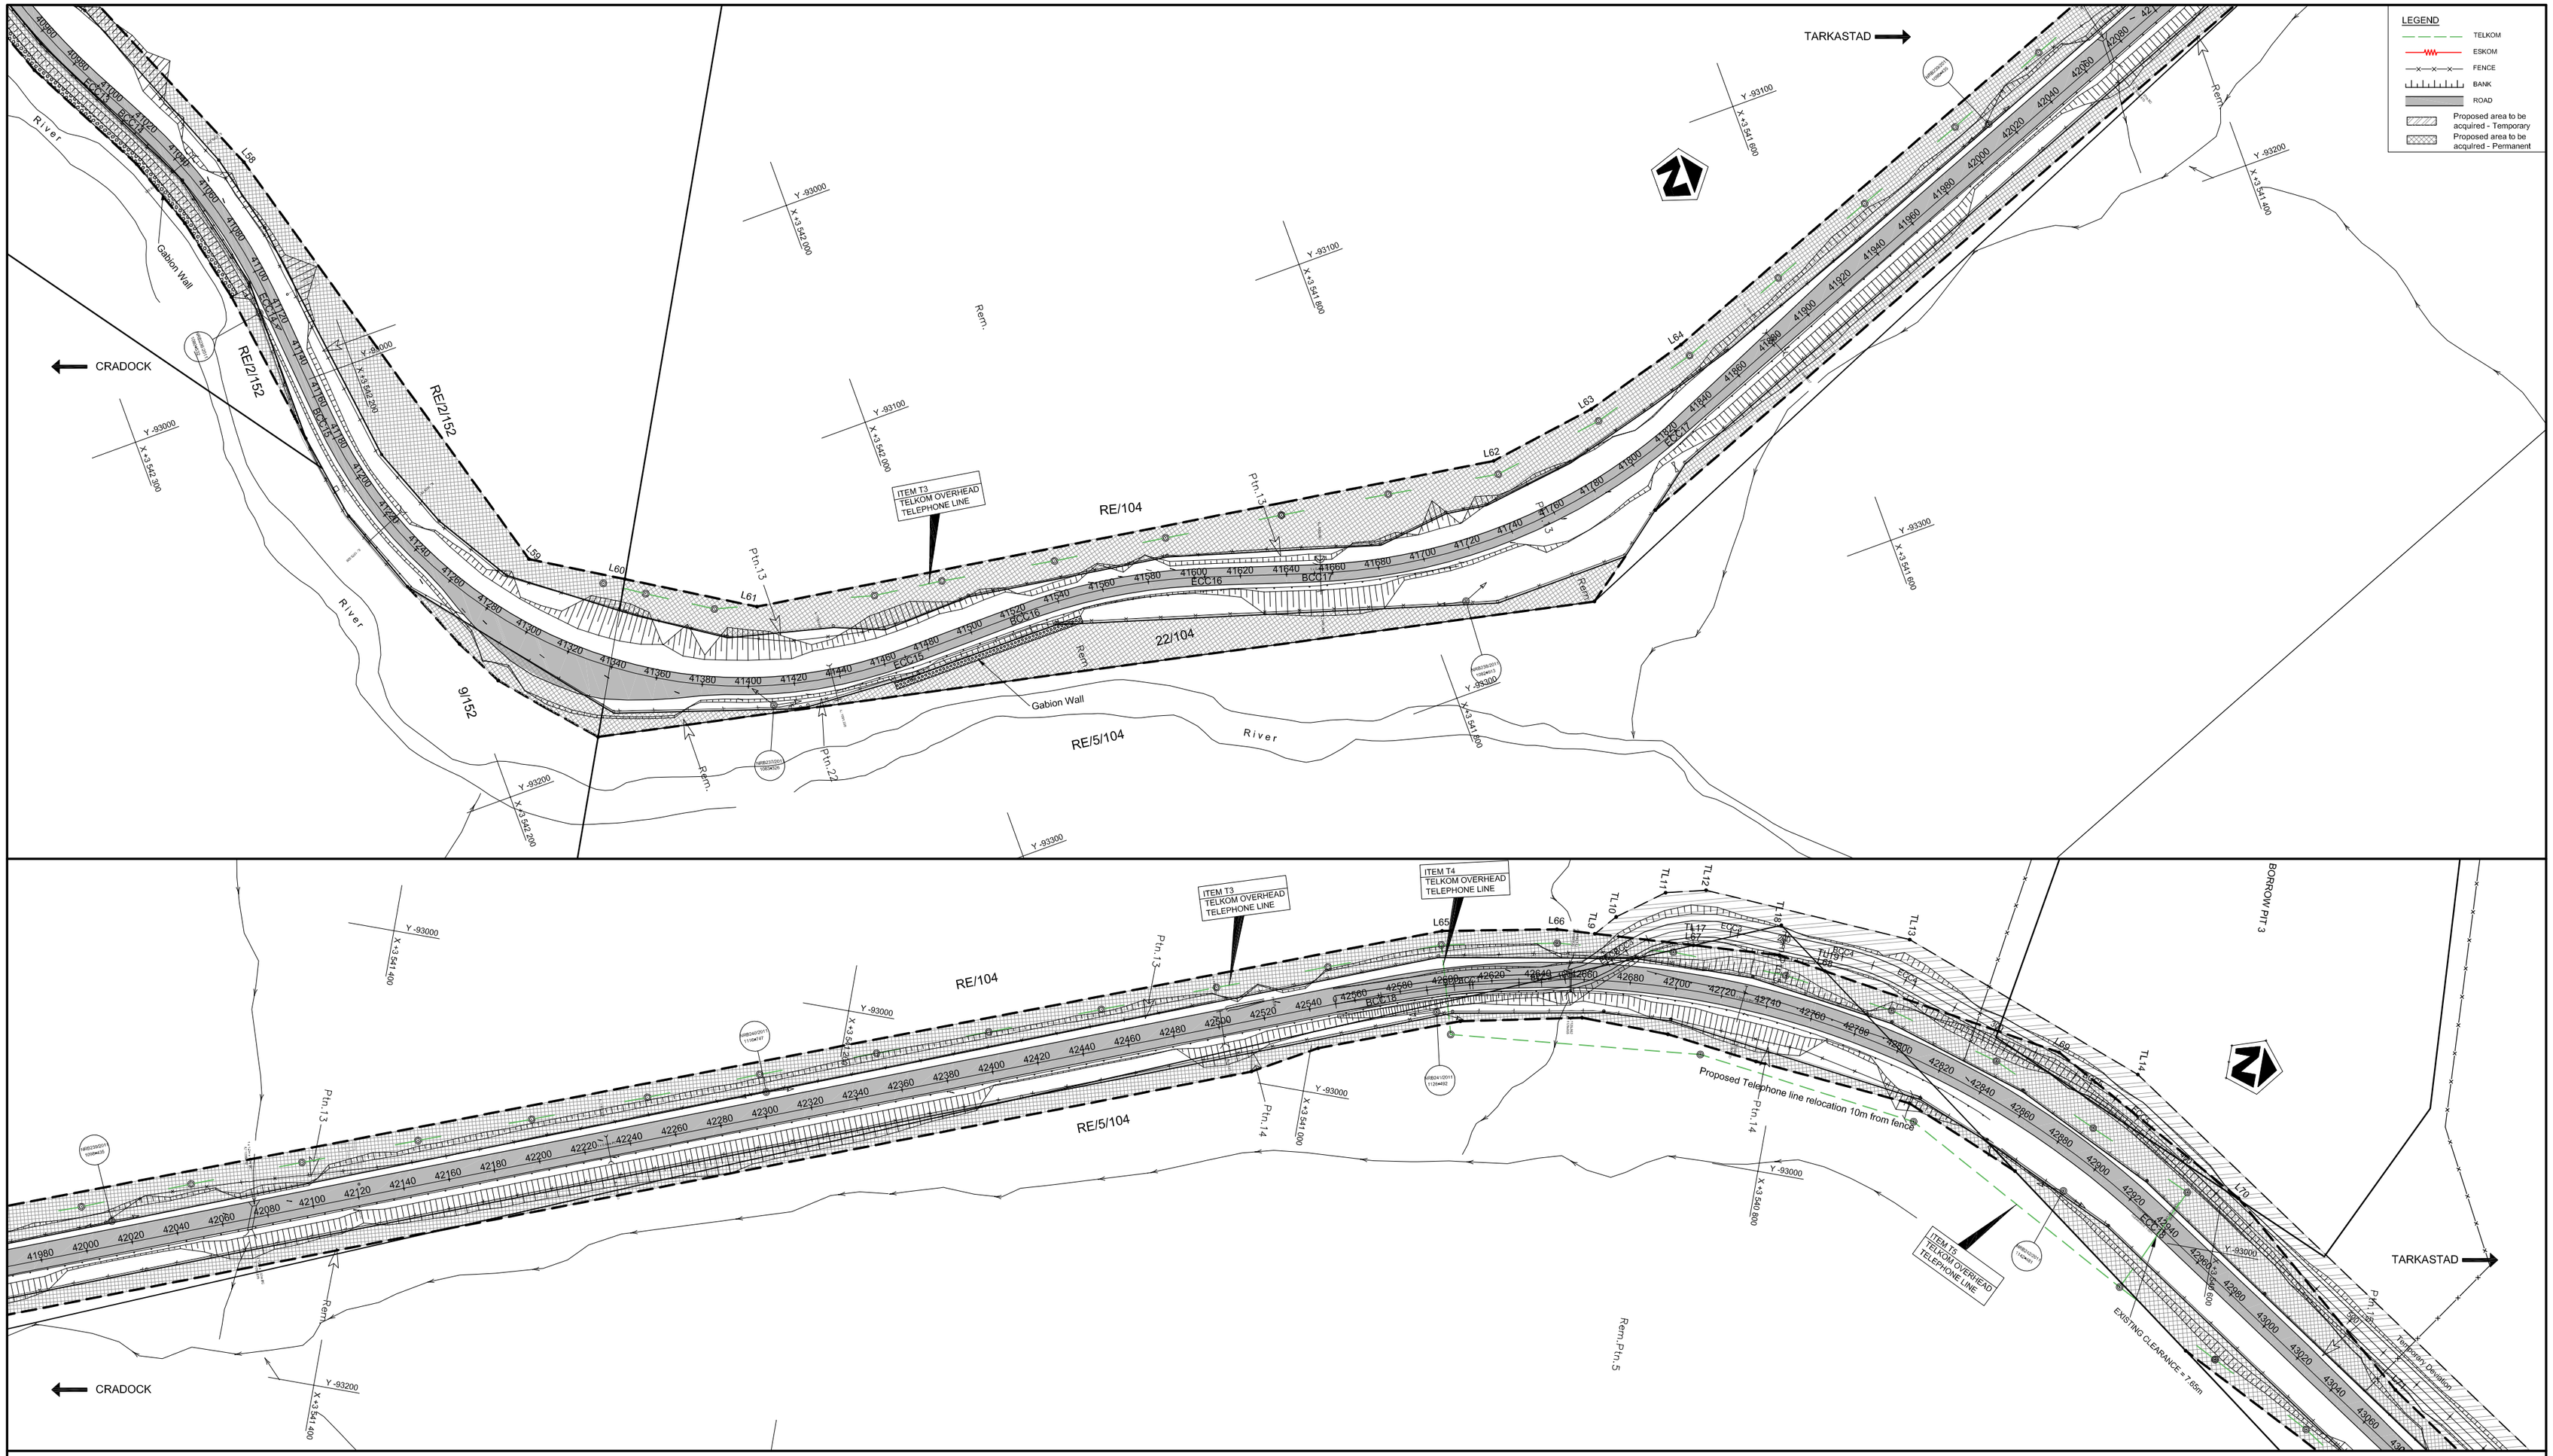

No.	DATE	REVISION	CONSULT. ENG.
V1A	OCT 2012	FINAL ROAD BANKS ADDED	ME BOTHA
V1	JULY 2012	ORIGINAL VERSION	ME BOTHA

CONSTRUCTION RECORD
WORKS CONTRACT ENGINEER
Name : XX XXXXXXXXX
Prof. Reg. No. : XXXXXXXX
Date : DD / MM / YYYY
SANRAL PROJECT MANAGER
Name : XX XXXXXXXXX
Prof. Reg. No. : XXXXXXXX
Date : DD / MM / YYYY

WorleyParsons
resources & energy
P.O.Box 7587
Newton Park 6055
Tel:(041)391-8811
Fax:(041)364-3798
www.worleyparsons.com

DESIGNED BY	
NAME	TJ MOKOMA
Prof. Reg.No.	20110029
CHECKED BY	
NAME	W JEPPE
Prof. Reg.No.	20030254
DRAWN BY	
NAME	LM ROGERS

CONSULTANT APPROVAL
Name : W JEPPE
Prof. Reg. No. : 20030254
Date : DD / MM / YYYY

HEAD OFFICE
48 Tambotie Avenue
Val de Grace
Pretoria
0184
PO Box 415
Pretoria 0001
South Africa
Tel: (012) 844 8000

THE SOUTH AFRICAN NATIONAL ROADS AGENCY SOC LTD
Reg. No. 1998/009584/06

SOUTHERN REGION
SANRAL House
Southern Life Gardens
70 2nd Avenue
Newton Park
Port Elizabeth
6045
PO Box 27230
Greenacres
6057
Tel: (041) 398 3200

ACCEPTANCE
THIS ACCEPTANCE IS FOR PROCEDURAL AND ADMINISTRATIVE REVIEW PURPOSES ONLY AND DOES NOT ATTRACT LEGAL LIABILITY OR LIABILITY OF ANY KIND FROM WHATSOEVER CAUSE OR HOWEVER ARISING
for CEO: SA NATIONAL ROADS AGENCY LTD.
Date:

PROJECT DESCRIPTION

CONTRACT NO. NRA R.061-030-2011/1F : REHABILITATION OF R61 SECTION 3 FROM km 24,2 TO km 75 (TARKASTAD)

DRAWING NAME

LAYOUT km 41,000 - km 43,000

SCALE : 1:2000 (A2 Sheet) SHEET 6 OF 15

PROJECT NUMBER		R.061-030-2011/1F	
DRAWING LOCATION DATA	START	END	
ROUTE	R61	R61	
SECTION	03	03	
DRAWING km DISTANCE	41.0	43.0	
DRAWING TYPE	ROADWORKS - UTILITIES		
BRIDGE/STRUCTURE No.			
CONSULTANT DRAWING No.	FA	260330QPO/U6	VER
SANRAL DOCUMENT #			V1A

SCALE FOR REDUCED PLAN
0m 1m 2m 3m 4m 5m 6m 7m 8m 9m 10m
100mm ON ORIGINAL PLAN